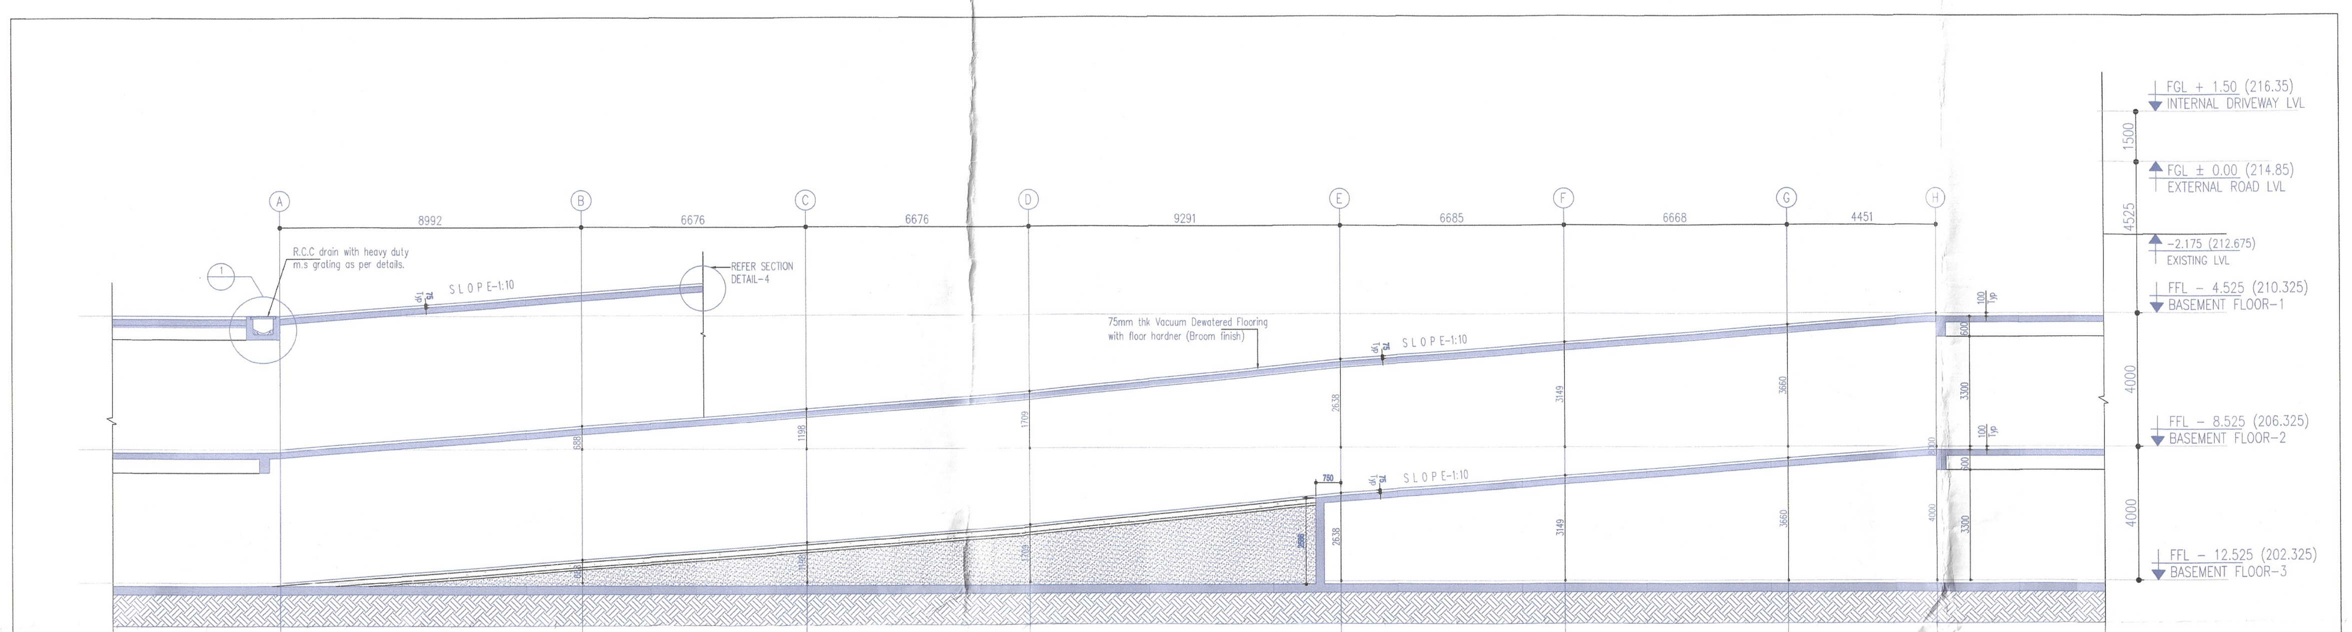

SECTION 1-1

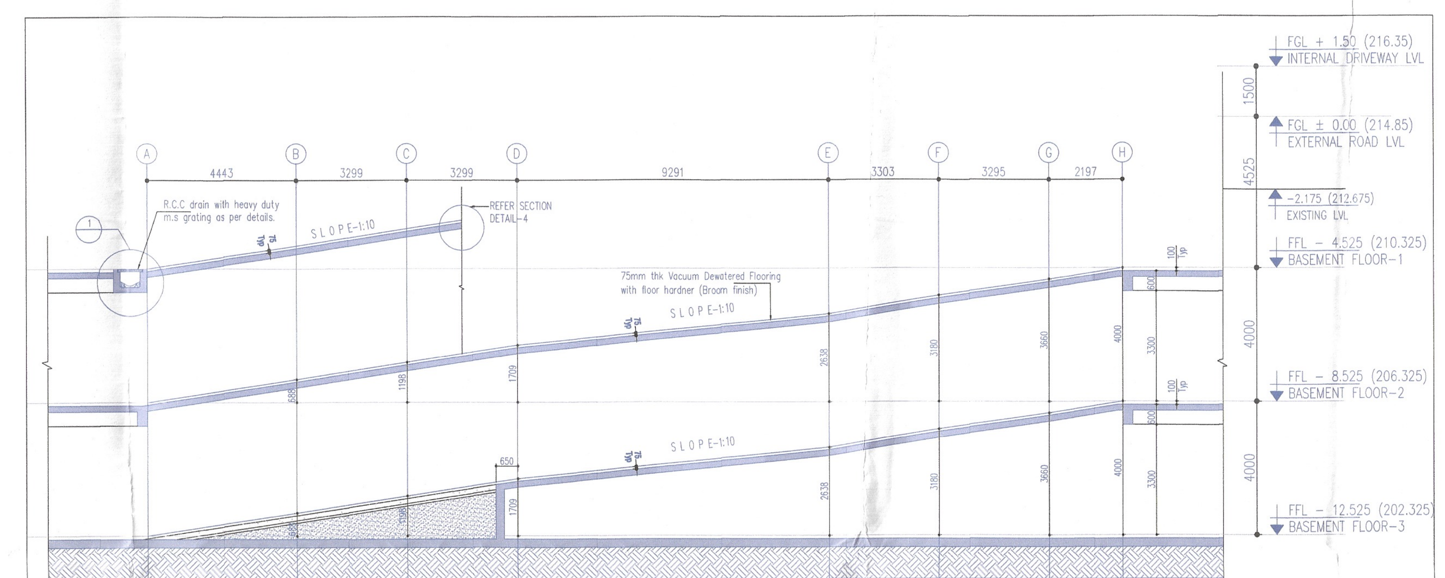

SECTION 3-3

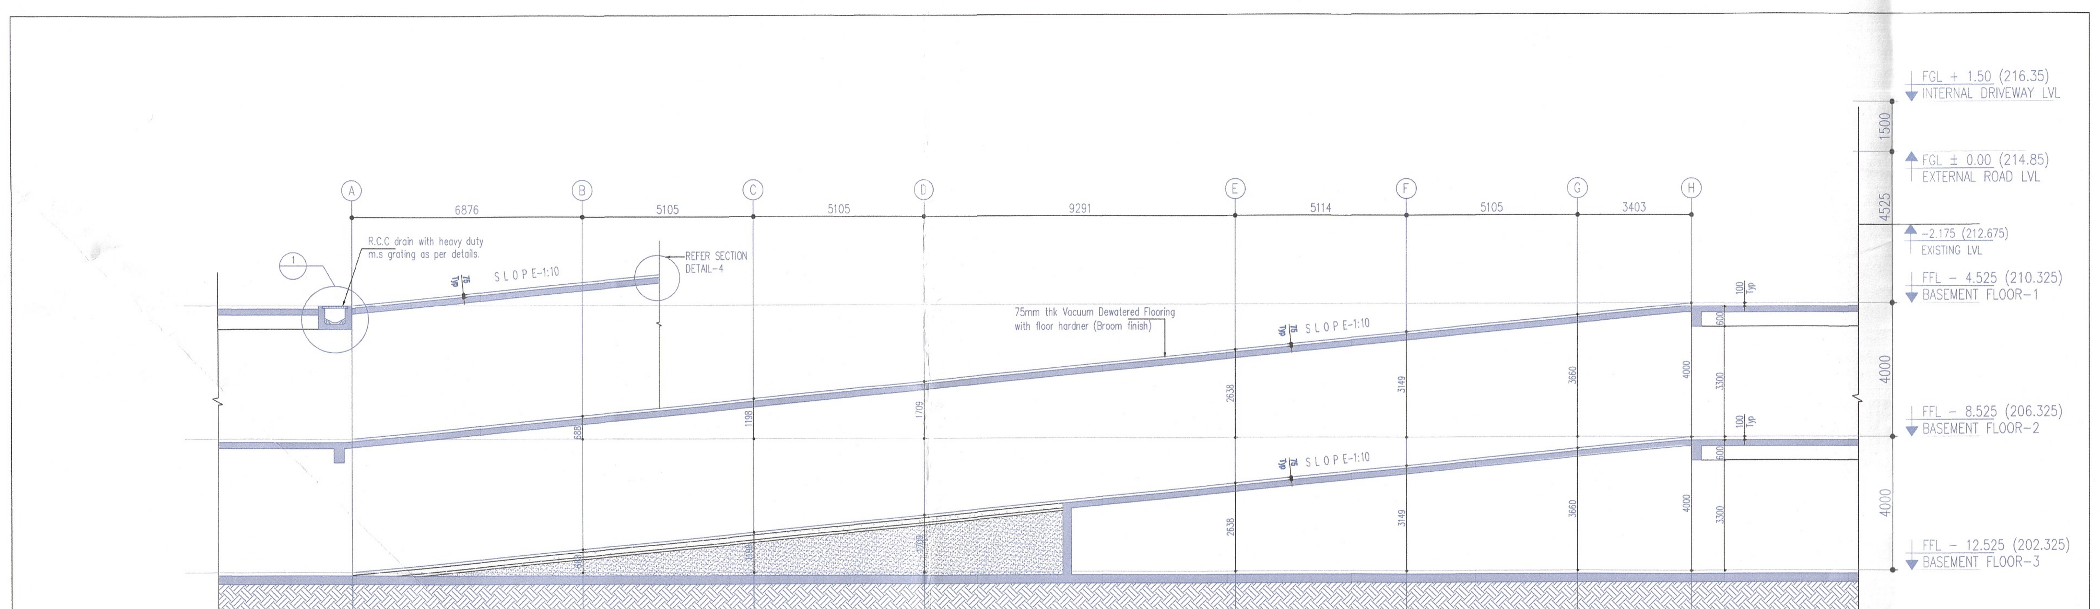

SECTION 2-2

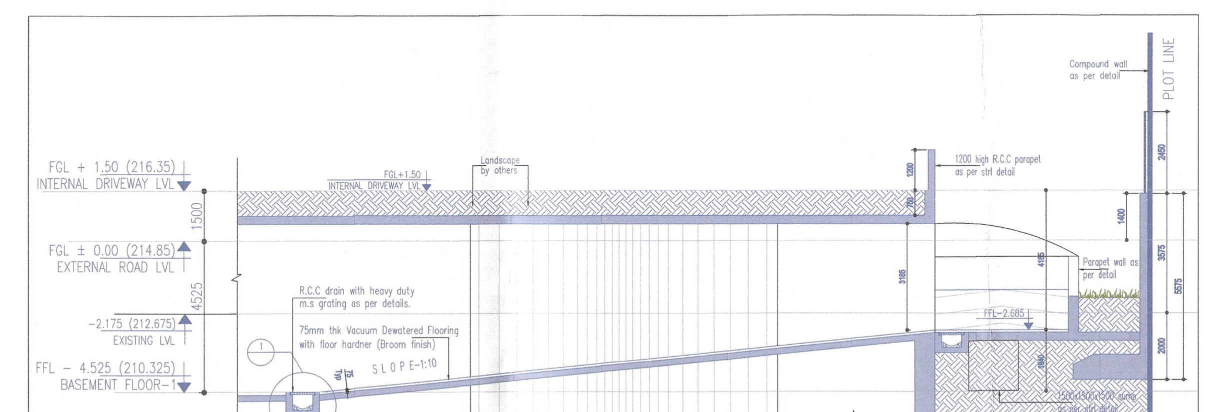

SECTION 4-4

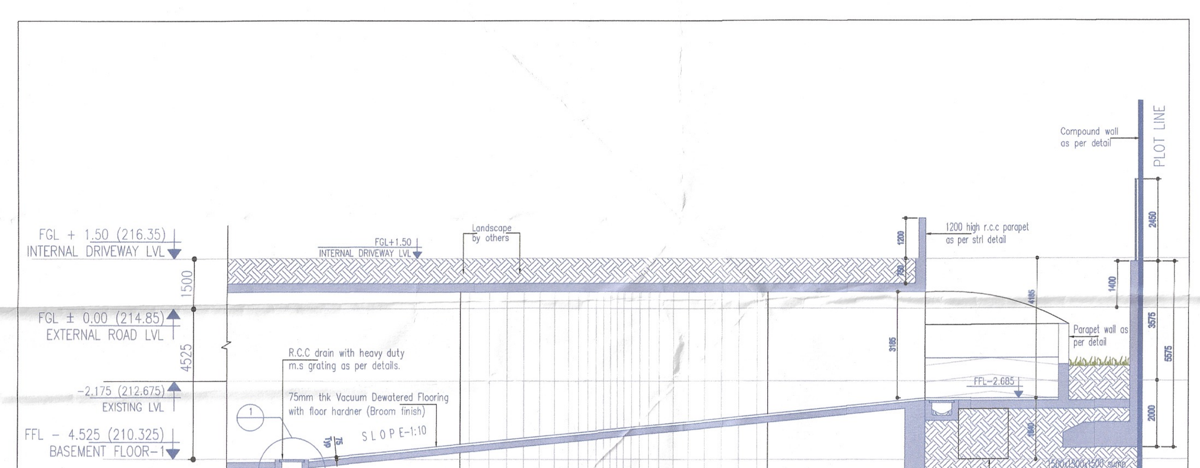

SECTION 5-5

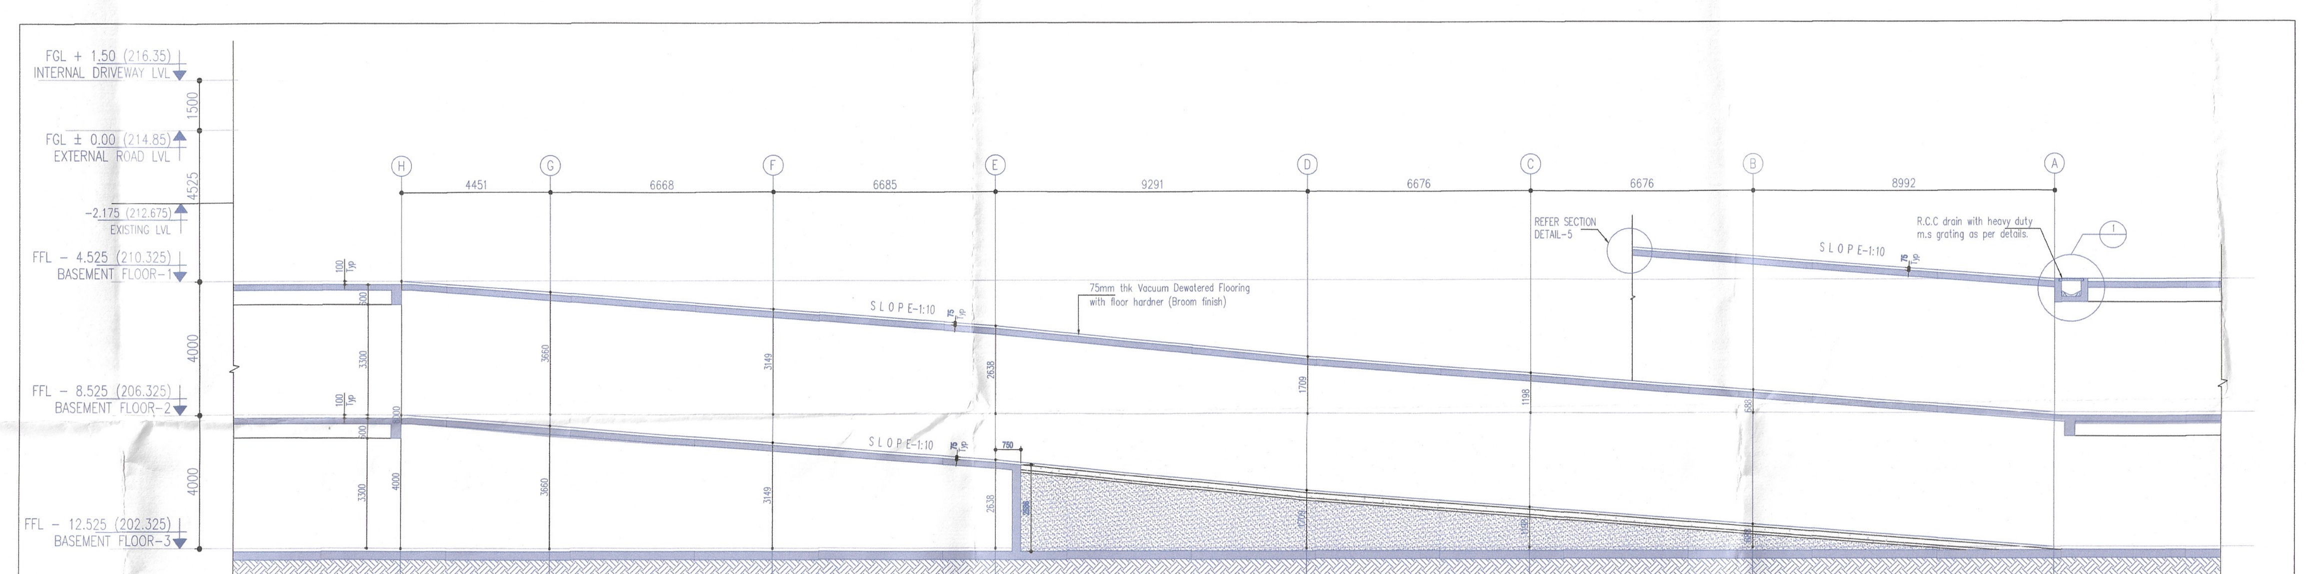

SECTION 6-6

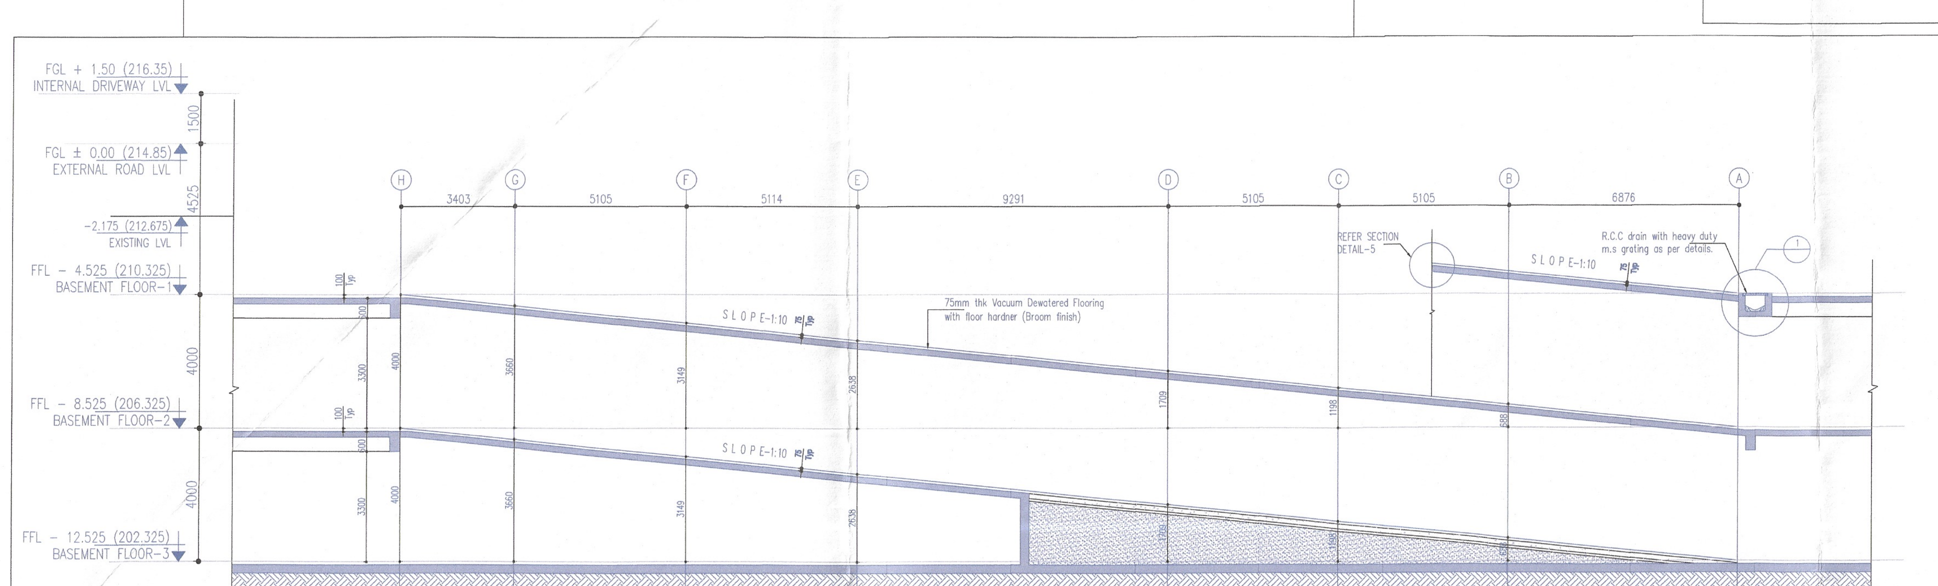

SECTION 7-7

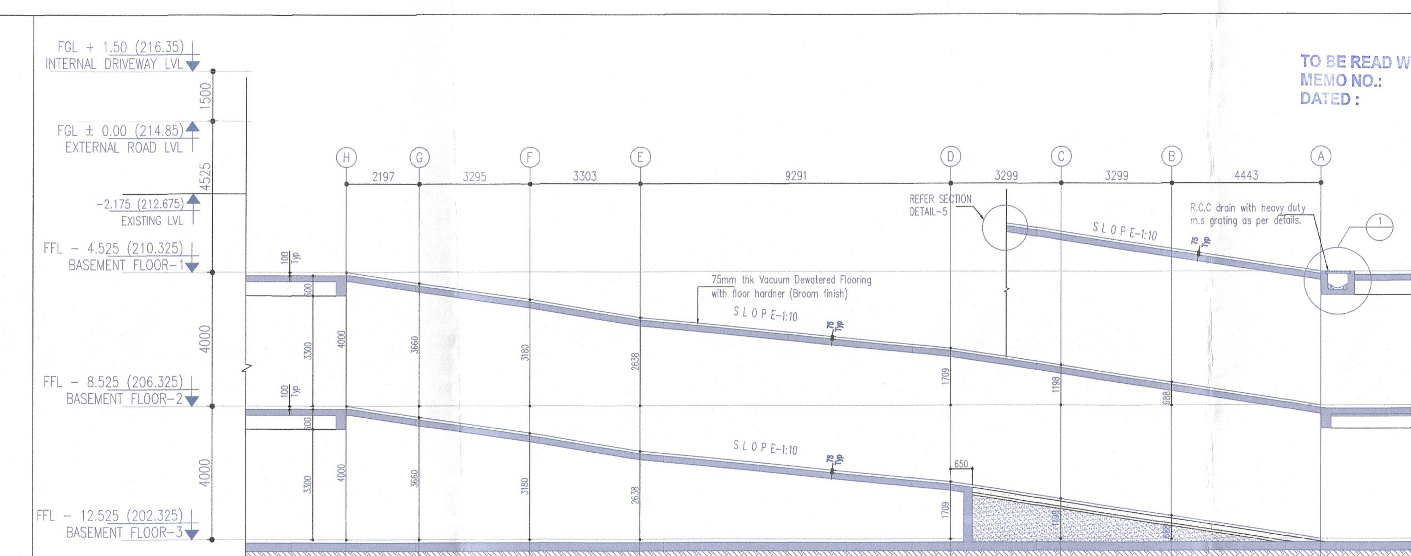

SECTION 8-8

TO BE READ WITH THIS OFFICE
MEMO NO.:
DATED :

This is a "PROVISIONAL BUILDING PLAN" approved only for the purpose of inviting objections from the general public

D.T.P.(HQ) Member B.P.A.C. | S.T.P (HQ) Member Secretary B.P.A.C. | S.T.P (G) Member B.P.A.C. | C.T.P (Hr.) Chairman B.P.A.C.

Consultant Architect | ATP(HQ) | DDT(T) MEMBER BPAC

A.D | P.A

Rajesh Dutt JD(HQ)

Note :-

1. BUILDING HAS AUTOMATIC SPRINKLER SYSTEM WHEREVER REQUIRED BY NBC.

2. BUILDING WILL BE DESIGNED (STRUCTURES) AS PER RELEVENT IS CODES FOR EARTH QUAKE RESISTANCE.

PROJECT:

ADDITION & REVISED BUILDING PLAN OF BASEMENT 2 & 3 OF GROUP HOUSING COLONY MEASURING 24.10 ACRES (LICENCE NO 80 OF 2012 DATED 17/08/2012) IN SECTOR 106, GURUGRAM MANESAR URBAN COMPLEX BEING DEVELOPED BY AIRMID DEVELOPERS LTD. & OTHERS.

OWNER'S SEAL & SIGNATURE

For Elan Avenue Ltd.
Authorised Signatory

ARCHITECT'S SEAL & SIGNATURE

NEHA BHAGRA
Architect
CA/2007/39612

SEP.-2023. | Scale : 1:300

Drawing Title:- RAMP DETAIL

Drawing No:- RA-01